LEGEND:	
	PROPERTY LINE
	FENCE
●	IRON ROD SET
⊠	STAKE SET
■	STONE POST FOUND
◎	IRON PIPE FOUND
⊙	DRILL HOLE FOUND

NOTES:

ALL DIMENSIONS ARE TO THE CENTER OF THE ANTENNA BASE.

DUE TO THE DIMENSIONS OF THE LOT, THERE IS NO POINT WHICH SATISFIES A 100' SETBACK FROM EACH LOT LINE.

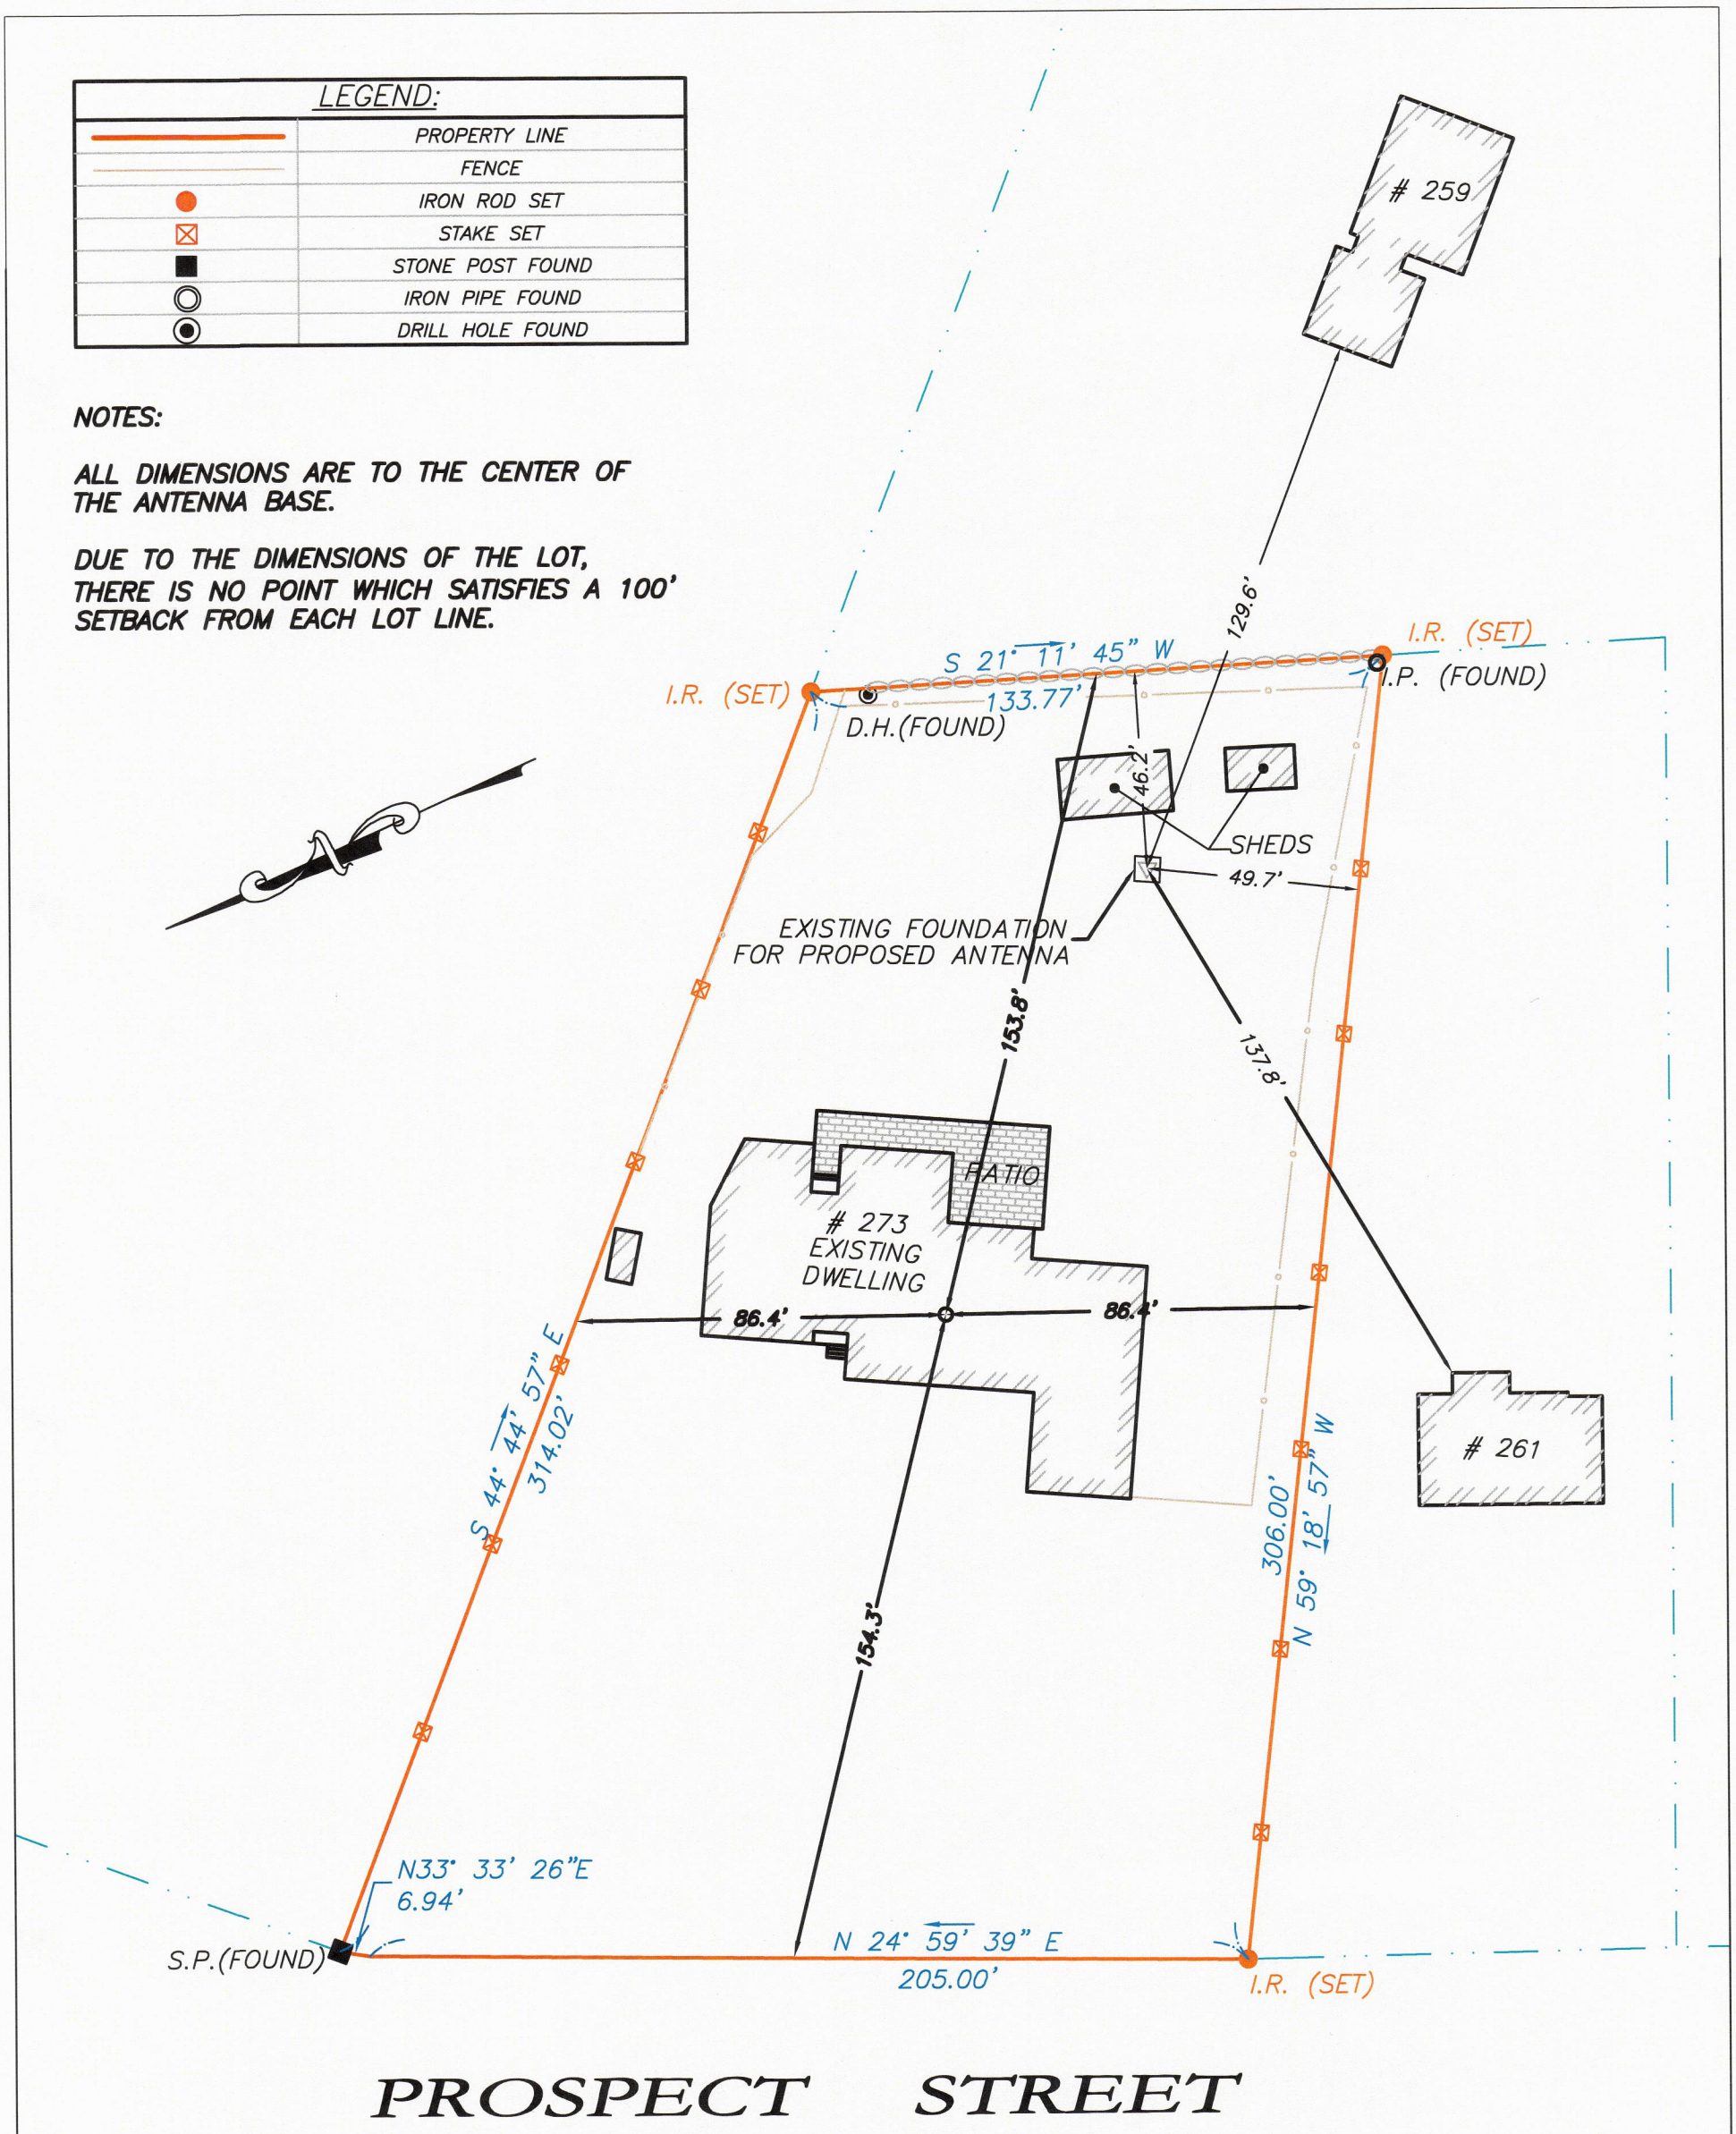

40 20 0 40

COMMONWEALTH OF MASSACHUSETTS
DENNIS S. O'BRIEN No. 40016
PROFESSIONAL LAND SURVEYOR

Dennis O'Brien P.L.S.

D. O'BRIEN
LAND SURVEYING
EST 1996
480 WEST CENTRAL ST.
FRANKLIN, MA 02038 508-541-0048

CERTIFIED PLOT PLAN
273 PROSPECT STREET
FRAMINGHAM, MA MIDDLESEX COUNTY

SCALE:	DATE:	REVISED:	DRAWN BY:	CHECKED BY:
1:40'	08/11/2020	11/27/2020	J.A.A.	D.O.